


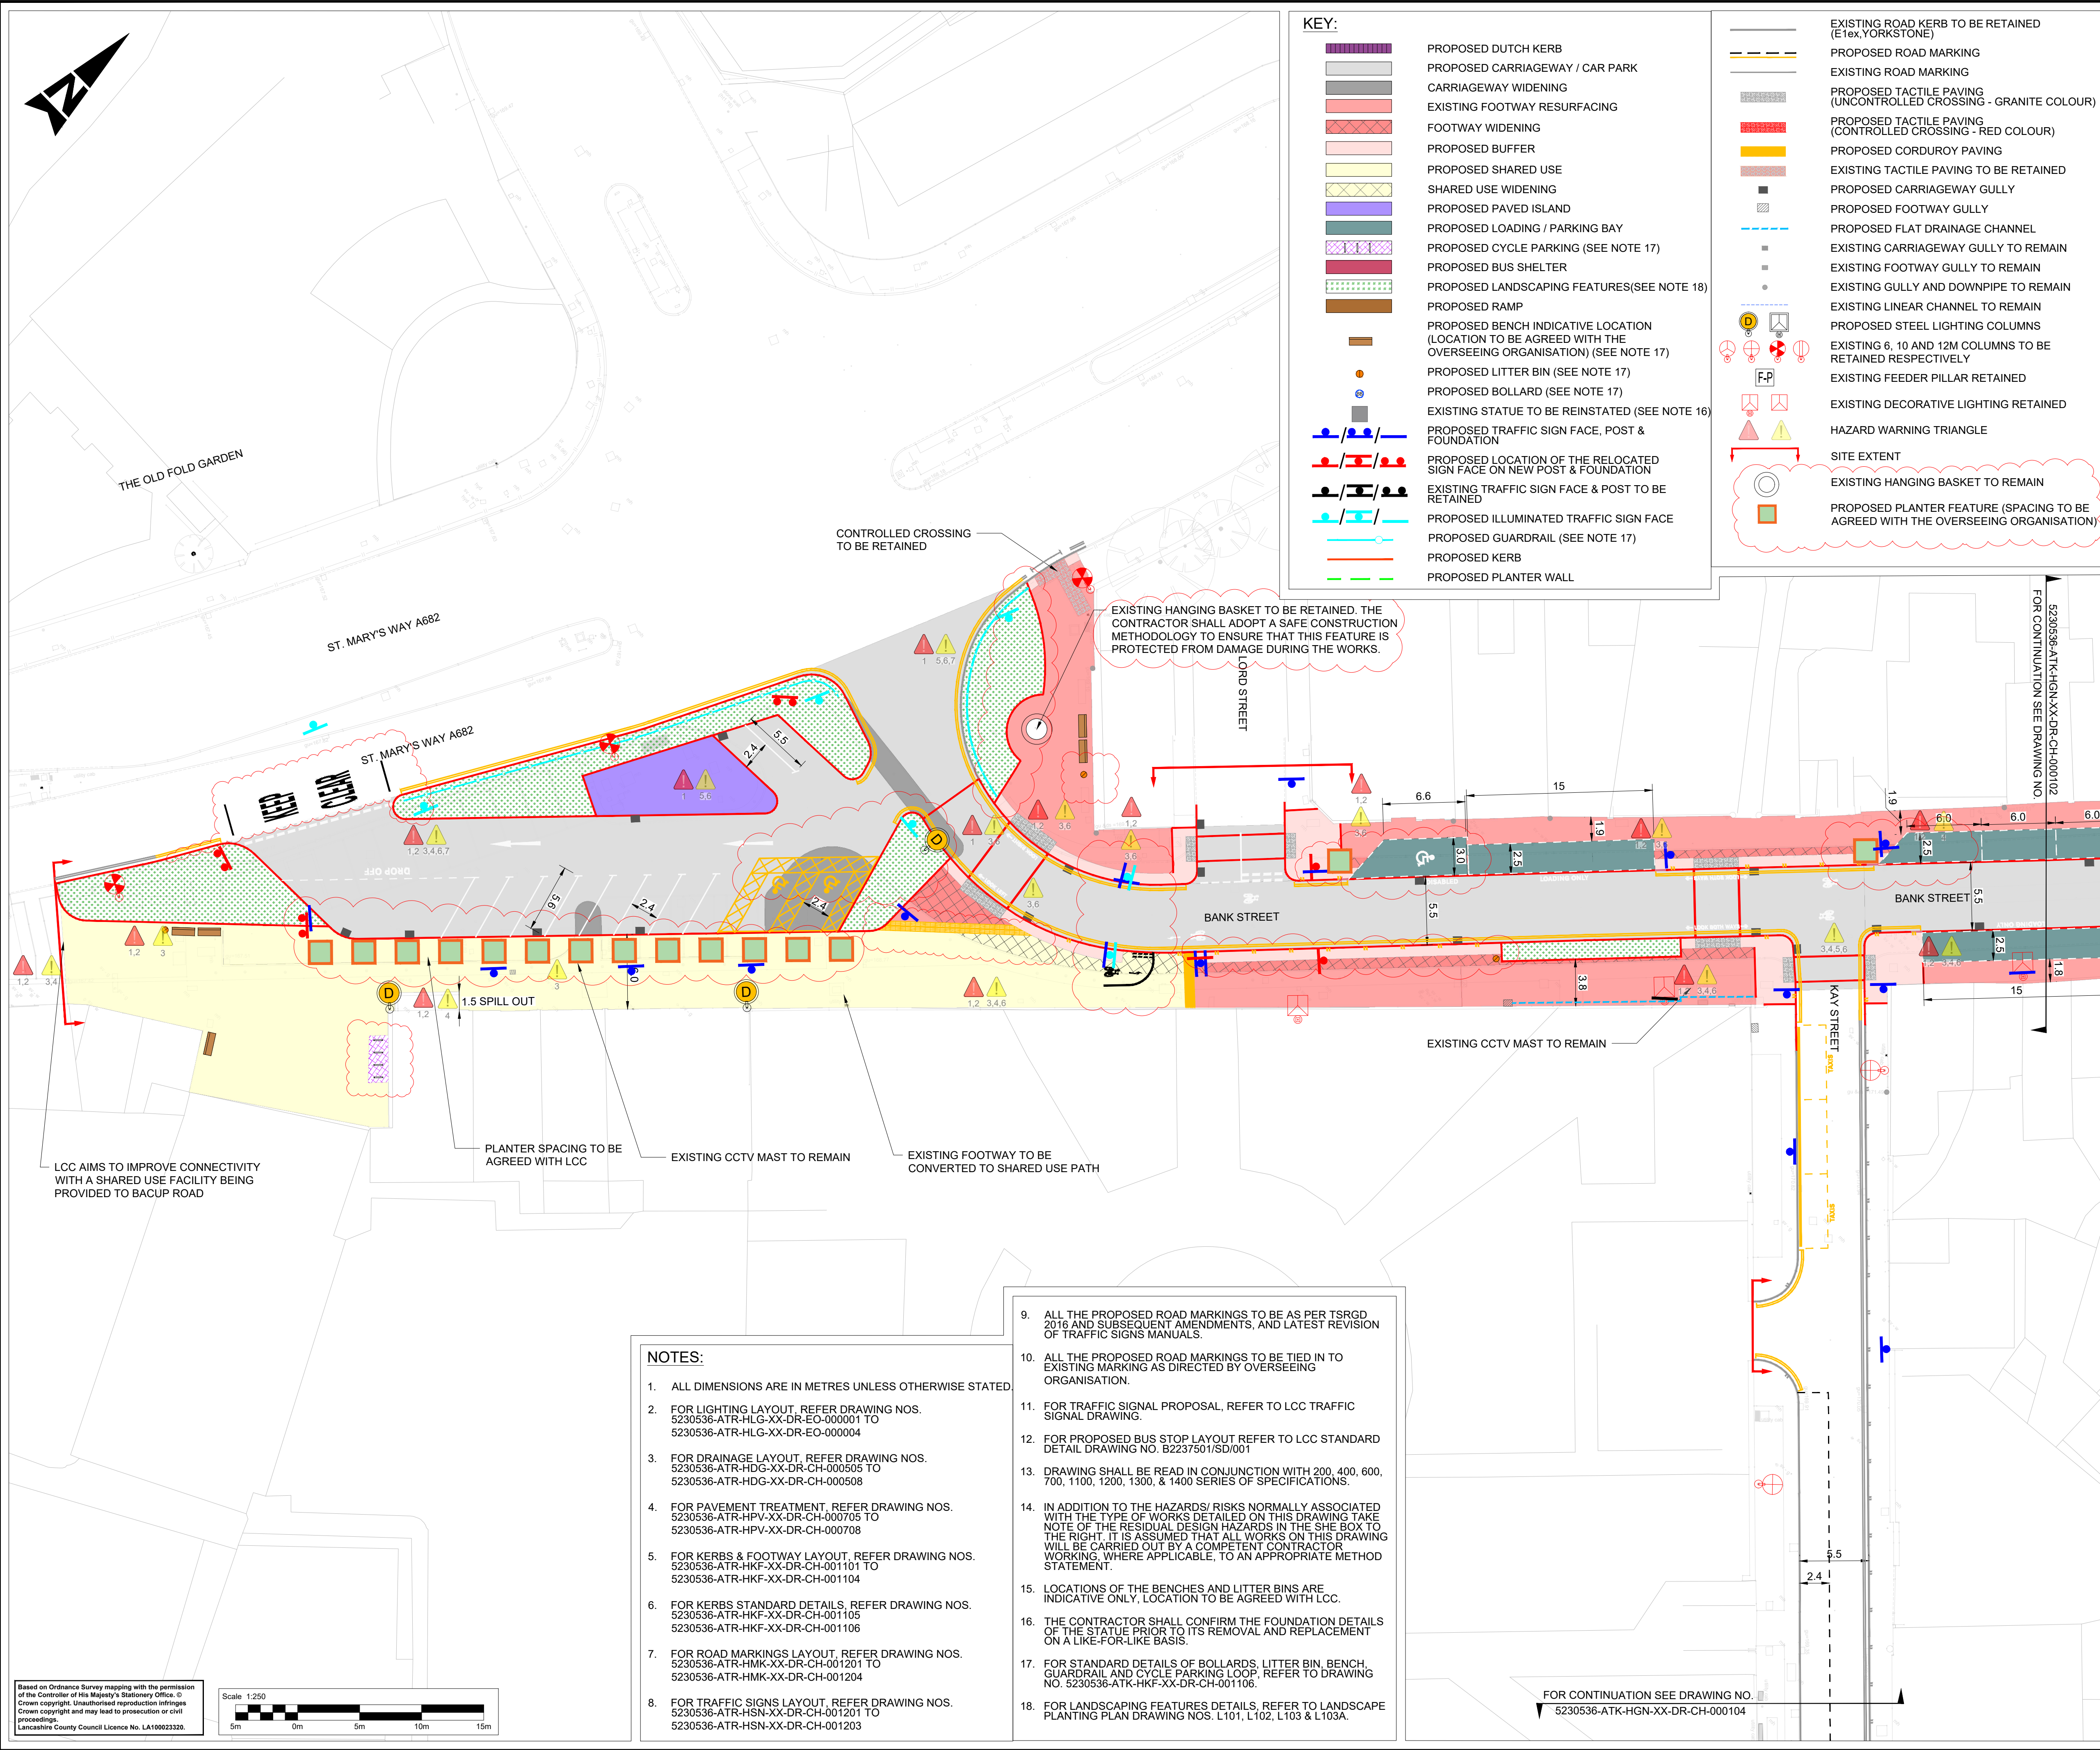

KEY PLAN
N.T.S

SAFETY, HEALTH AND ENVIRONMENTAL INFORMATION

In addition to the hazards/risks normally associated with the types of work detailed on this drawing, note the following significant residual risks (Reference shall also be made to the design hazard log).

Construction
1.ELECTRIC CABLES 2.GAS LINE 3.WATER MAINS
4.UNDERGROUND TELECOMMUNICATION 5.TV CABLE
6.UNIDENTIFIED UTILITIES

Maintenance / Cleaning
1.ELECTRIC CABLES 2.GAS LINE 3.WATER MAINS
4.UNDERGROUND TELECOMMUNICATION 5.TV CABLE
6.UNIDENTIFIED UTILITIES

Use
None

Decommissioning / Demolition
1.ELECTRIC CABLES 2.GAS LINE 3.WATER MAINS 4.UNDERGROUND TELECOMMUNICATION 5.TV CABLE 6.UNIDENTIFIED UTILITIES

Description	Status	Revision	Drawn	Checked	Reviewed	Authorised	Issue Date
DESCRIPTION FIRST ISSUE	Status	Revision	Drawn	Checked	Reviewed	Authorised	Issue Date
A1	C01	AK	AK	JB	PC	JM	11/12/24
DESCRIPTION FOR CONSTRUCTION	Status	Revision	Drawn	Checked	Reviewed	Authorised	Issue Date
A1	C02	JB	AK	KS	PC	JK	17/06/26
DESCRIPTION Post RSA Design Amendments	Status	Revision	Drawn	Checked	Reviewed	Authorised	Issue Date
A1	C03	AK	AK	RG	KS	JH	31/07/26
DESCRIPTION Post RSA design amendments	Status	Revision	Drawn	Checked	Reviewed	Authorised	Issue Date
A1	C04	AK	AK	RG	JH	KS	11/09/26

Status	Drawing Suitability
A1	AUTHORISED & ACCEPTED

AtkinsRéalis

Chadwick House
Birchwood Park
Warrington
WA3 6AE

Tel: +44 (0)1925 238000
Fax: +44 (0)1925 238500

Copyright © AtkinsRéalis (2024) www.AtkinsRealis.com

Client

Lancashire County Council

Project Stage / Design File	State
Project Title	BANK STREET LUF

Drawing Title
GENERAL ARRANGEMENT (SHEET 1 OF 4)

Drawing Number	Project	Originator	Volume
5230536	XX	- ATK - HGN -	- DR - CH - 000101

Location	Original Size	Scale	Project Ref. No.	Sheet	Rev.
A1	1:250	5230536	1 of 4	C04	